


Tagplan

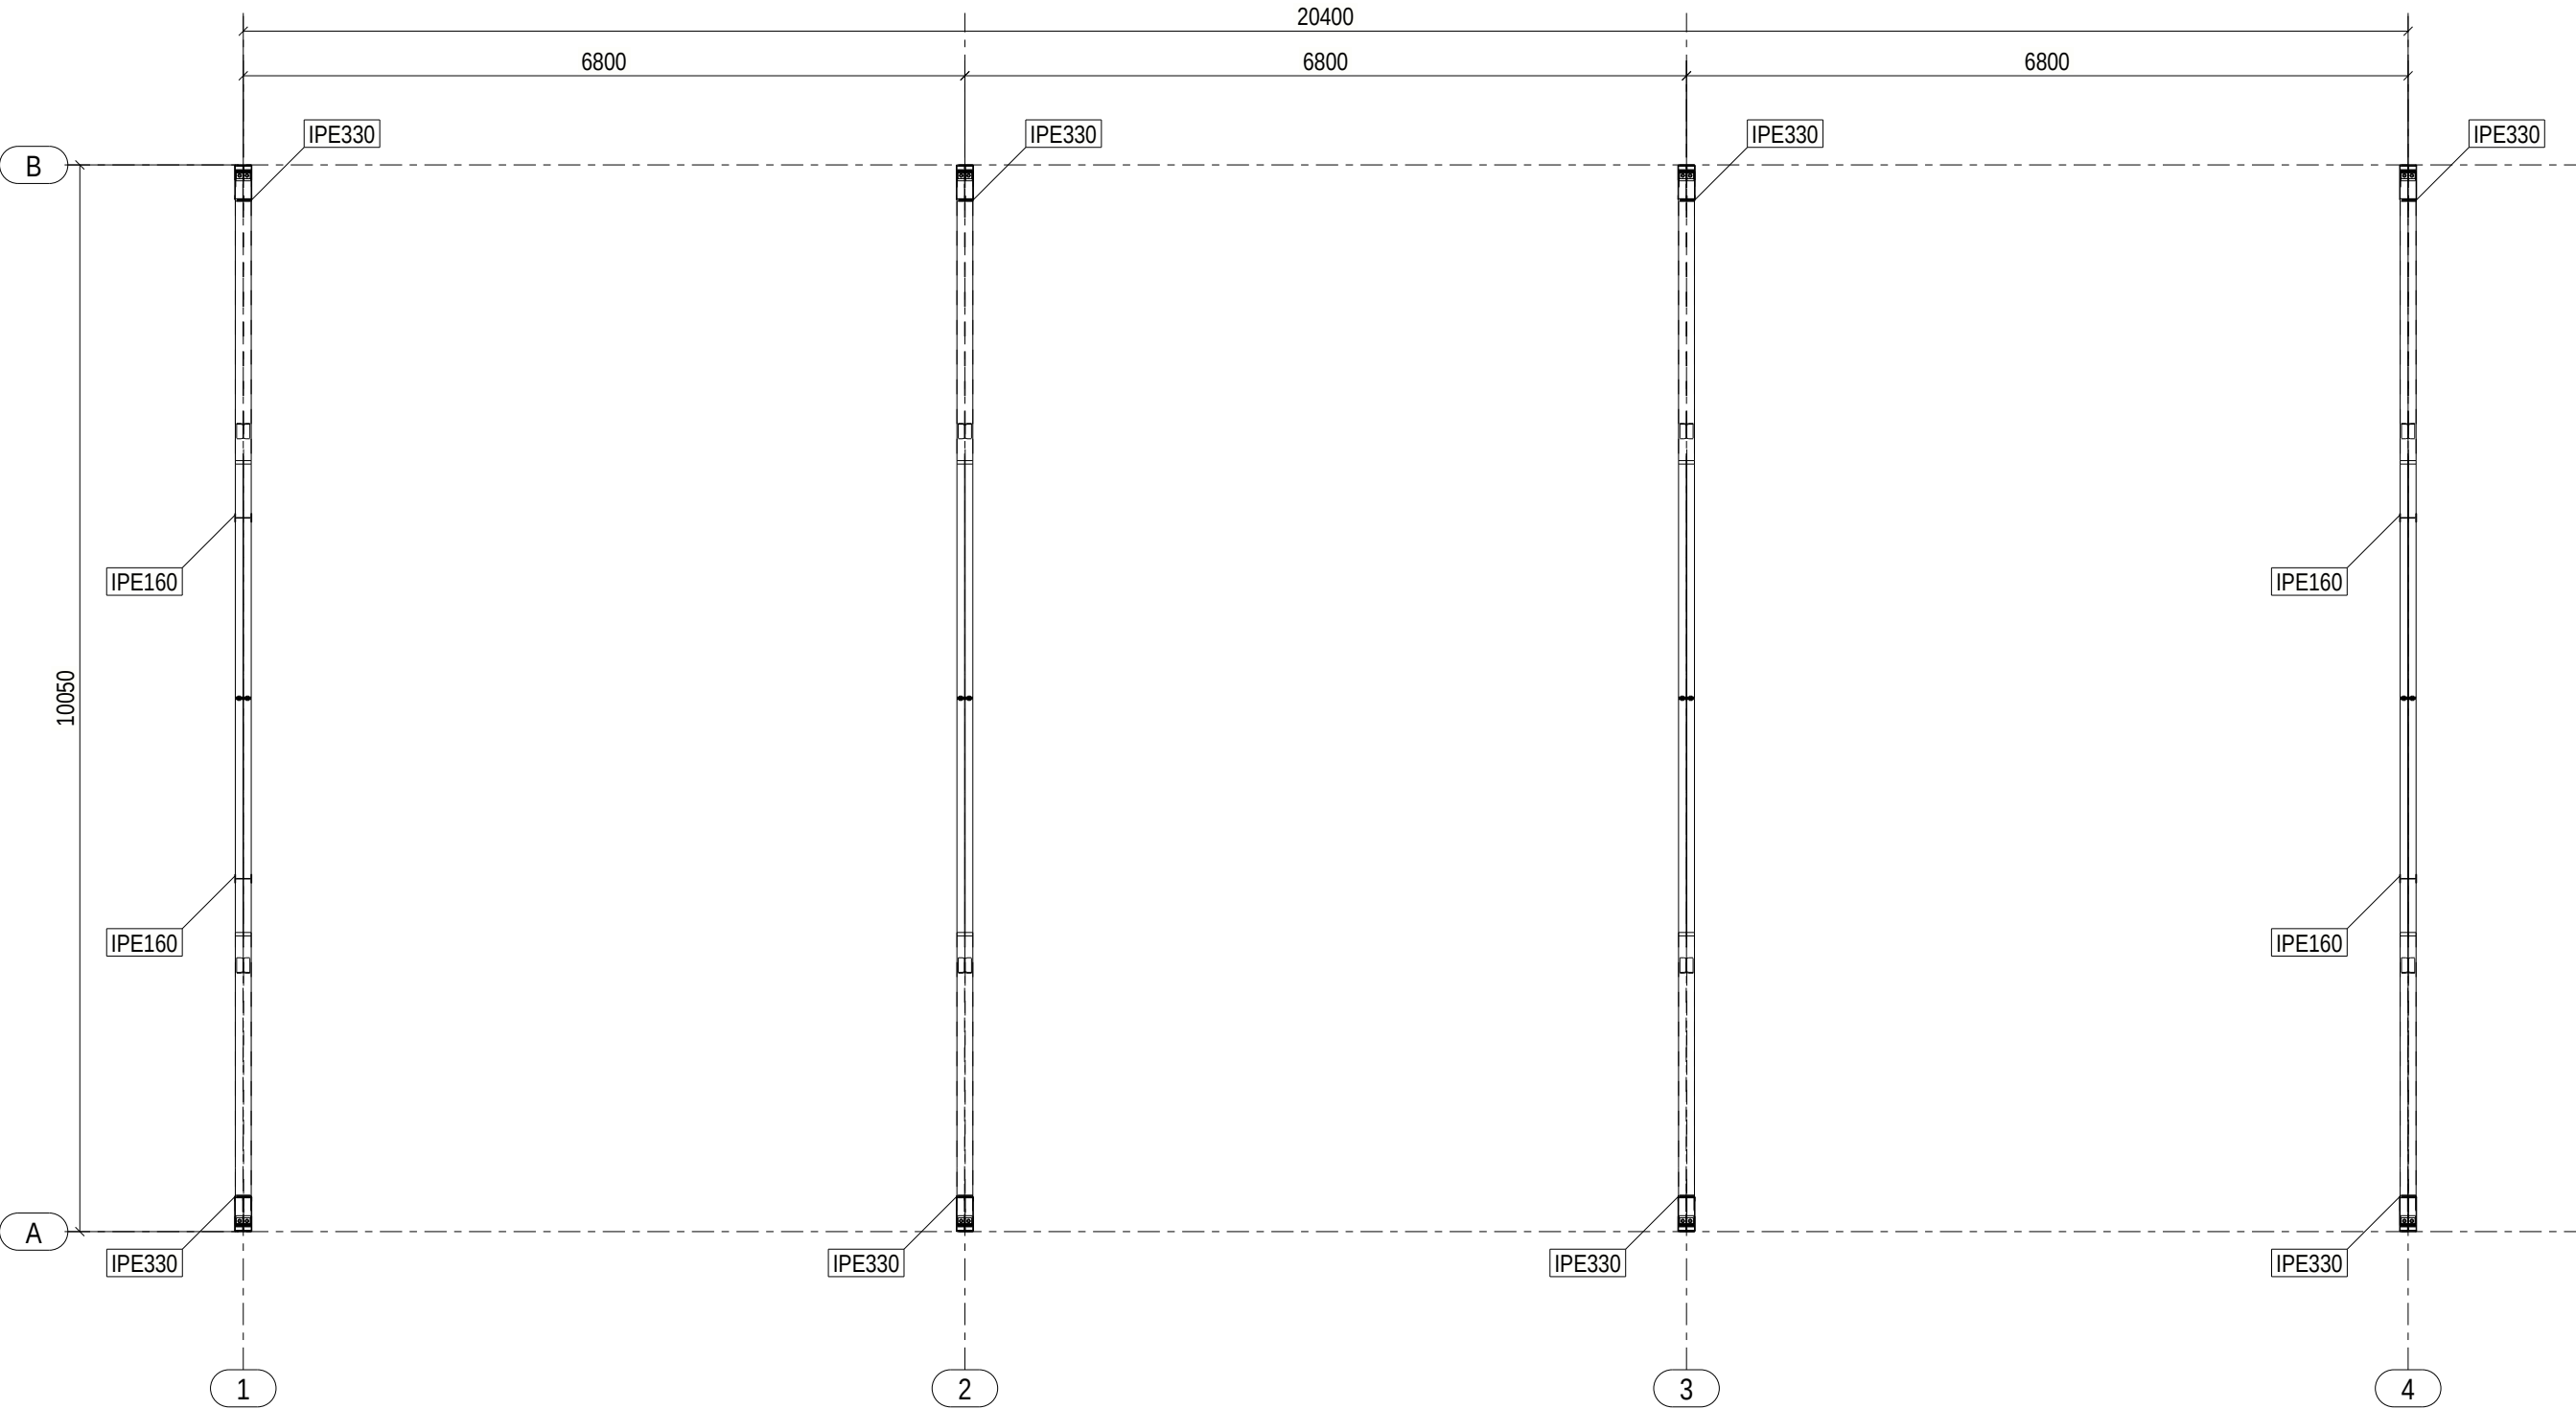

Rev. Mark	Designer	Revision description			
Korr. kl.		kv. kl. 3	Farve	Sort Ral 9005	SIGN. HP
 Grædstrup Stål A/S Hamborgvej 6 - 8740 Brædstrup Tlf: 7576 0100 Fax: 7576 0203 www.graedstrupstaal.dk					EXC EXC 2
PROJEKT		Padel Koncept			ORDRE NR. 950587
Sendt i prod.			Emne	Tagplan	TEGNINGS NR. 2